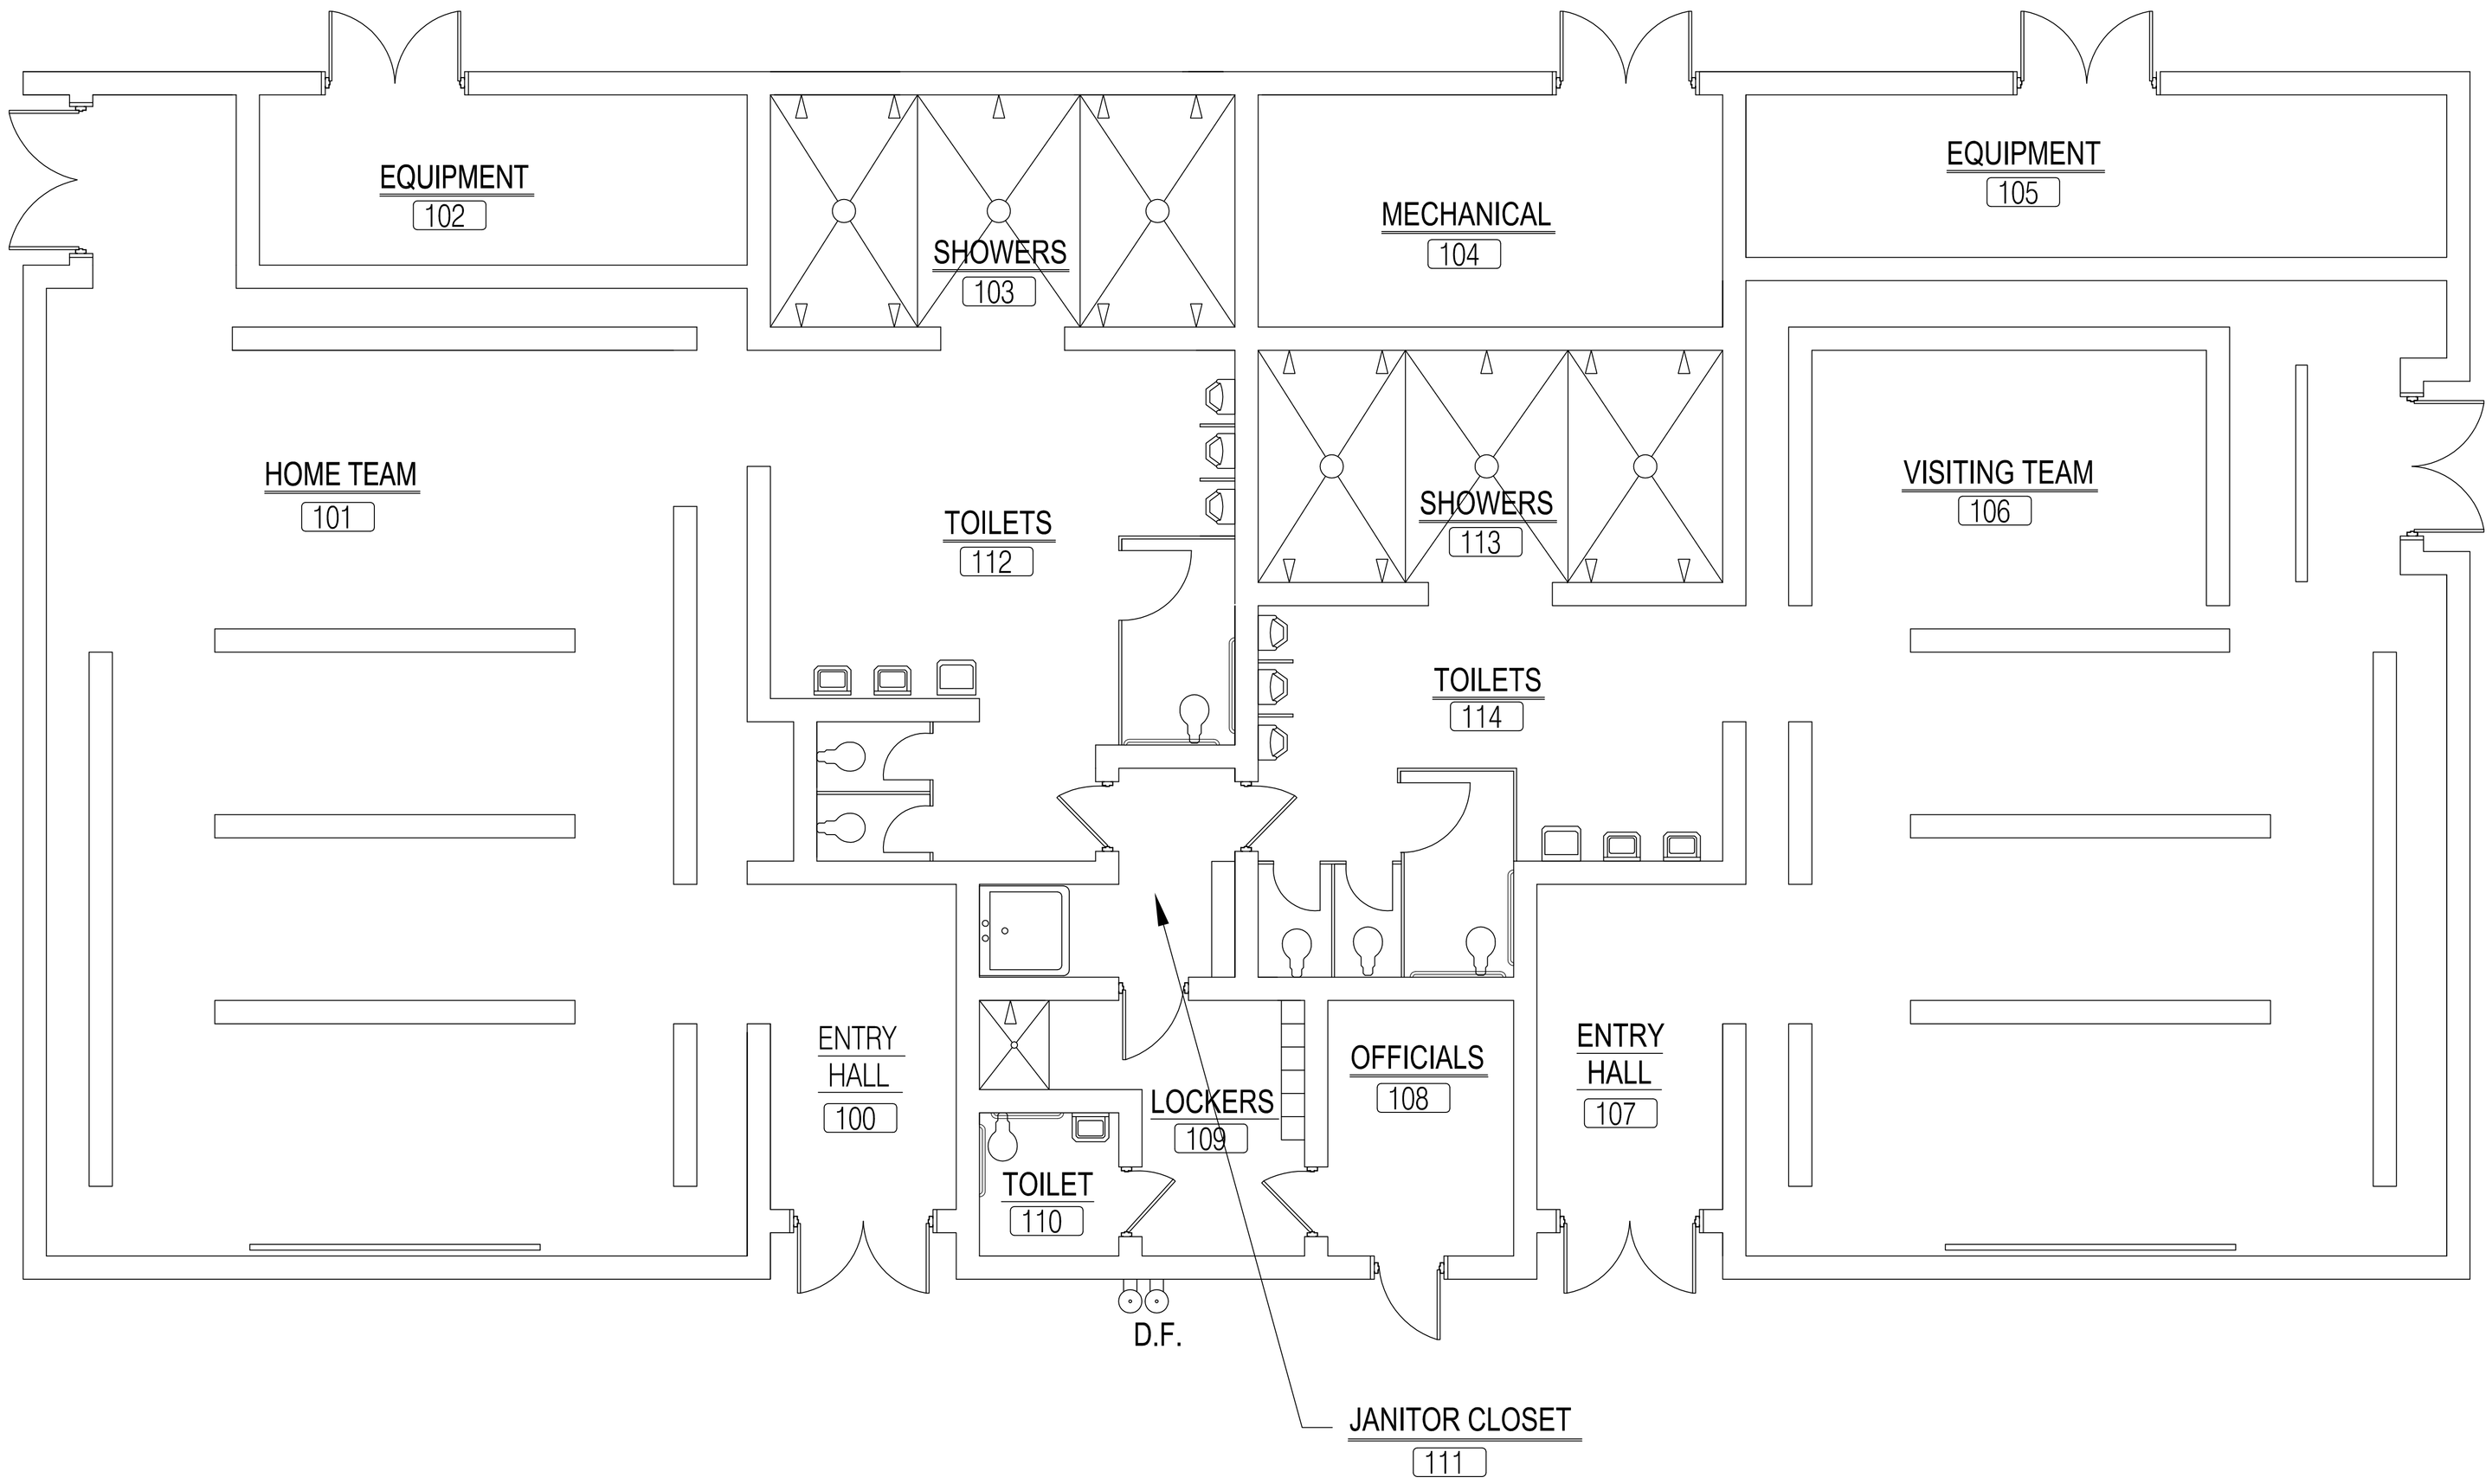

FLOOR PLAN

SCALE: 1/4" = 1'-0"

CRADDOCK - CUNNINGHAM
ARCHITECTURAL PARTNERS, P.C.
10 MAIN STREET, 1 NORFORD, VIRGINIA 24064 CA 540-745-6 FAX 540-745-6254
200 COUNTRY CLUB DRIVE SUITE B-3, BLACKSBURG, VIRGINIA 24060 540-552-0207
EMAIL: INFO@CCAPPC.COM

BHS STADIUM LOCKER FACILITY
BLACKSBURG HIGH SCHOOL
BLACKSBURG, VIRGINIA
PROJECT NO: 07107

PROGRESS PRINT.
NOT FOR CONSTRUCTION

WRITTEN DIMENSIONS ON THESE DRAWINGS SHALL TAKE PRECEDENCE OVER SCALED DIMENSIONS. CONTRACTORS SHALL VERIFY AND BE RESPONSIBLE FOR, ALL DIMENSIONS AND CONDITIONS ON THE JOB AND THIS OFFICE MUST BE NOTIFIED OF ANY VARIATION FROM THE DIMENSIONS AND CONDITIONS SHOWN BY THESE DRAWINGS.

DESIGNED: CCAP
DRAWN: CLT
CHECKED: MSH
DATE: 02/20/07
REVISIONS: 1 03-21-07
2
3
4

FLOOR PLAN

A1